DINING OUT NYC

NEW YORK CITY DOT

Zohran Mamdani
Mayor

Mike Flynn
Commissioner

# COMMUNITY BOARD FEEDBACK PACKAGE

**Please review this application and provide the required feedback.**

# DINING OUT NYC — COMMUNITY BOARD RECOMMENDATION FORM

This form is to be used by community boards during the cafe review process. Any comments from the community board should be recorded on this form and submitted to NYC DOT. For information pertaining to specific cafe design requirements, visit the Dining Out NYC website for program legislation, rules, and Setup Guides.

**Business Name:** BARKING DOG

**Cafe Address:** 1678 3 AVENUE, NEW YORK, NY, 10128

**Application Number:** 20260113010002

**CB Review Deadline (on date or next business day):** 05/04/2026

NYCDOT Internal Use Only

## Sidewalk Cafe Setup Feedback:

☐ Community Board chooses to **WAIVE** review

Comments related to the cafe's **physical footprint and dimensions**:

Comments related to **pedestrian flow** (i.e., visbility, safety , potential crowding):

Comments related to potential conflicts with **existing curb use** (i.e., planters, bike racks, bus stops):

Please check one of the recommendations below, either **approval**, **denial**, or **approval with modifications** relating to the above application:

☐ Community Board recommends **approval**

☐ Community Board recommends **denial**

☐ Community Board recommends **approval w/ modifications**

Recommended modifications (**only if approved w/ modifications**):

☐ Applicant acknowledges and agrees to modifications relating to the above referenced application

☐ Applicant acknowledges **BUT** does **NOT** agree with modifications relating to the above referenced application. If this box is checked, please provide NYC DOT with documentation of such agreement for NYC DOT's consideration.

| Community Board Authorizing Name | Community Board Authorizing Signature | Date |
|---|---|---|
| | | |

# RESTAURANT DETAILS

Food Service Establishment Permit(FSEP)
FSEP#: 50078890
Expiration Date: 05/31/2026
DOHMH Status: CURRENT
Business Legal Name: EASTSIDE BARKING DOG INC
Assumed Name: BARKING DOG
Business Address: 1678 3 AVENUE, NEW YORK, NY 10128
Venue Type: Restaurant (with bar)
Last updated from DOHMH: 03/23/2026

Enclosed Sidewalk Cafe Eligibility
Eligible: Yes
Eligibililty as of: 10/15/2025

Restaurant Information
Entity Type: Corporation
Phone: (212) 831-1800
Email Address: kellymlk136@GMAIL.COM

DOS Information
DOS ID#: 5233033
Process Name: BUJAR KACI
DOS Address: 1678 3RD AVE, NEW YORK, New York 10128

NYS Liquor Authority Information
NYSLA Serial No: 034022113636
License Type: On-Premises
Name of License: BUJAR KACI
Title of Representative: OWNER
Name of Certificate Holder: EASTSIDE BARKING DOG INC

Business hours
Sun:
8:00 AM- 11:00 PM
Mon:
8:00 AM- 11:00 PM
Tues:
8:00 AM- 11:00 PM
Wed:
8:00 AM- 11:00 PM
Thurs:
8:00 AM- 11:00 PM
Fri:
8:00 AM- 11:00 PM
Sat:
8:00 AM- 11:00 PM


RAISE
PLOW



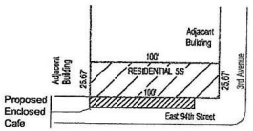

NYC




DOG BAR

## ZONING

ZONING:
1678 Third Avenue
New York NY 10128
BLOCK: 1523
LOT : 0033
ZONING: C2-8
MAP : 6B




PP Plot Plan SCALE:NTS

## ENCLOSED CAFE

Eastside Barking Dog Inc.

1678 Third Avenue

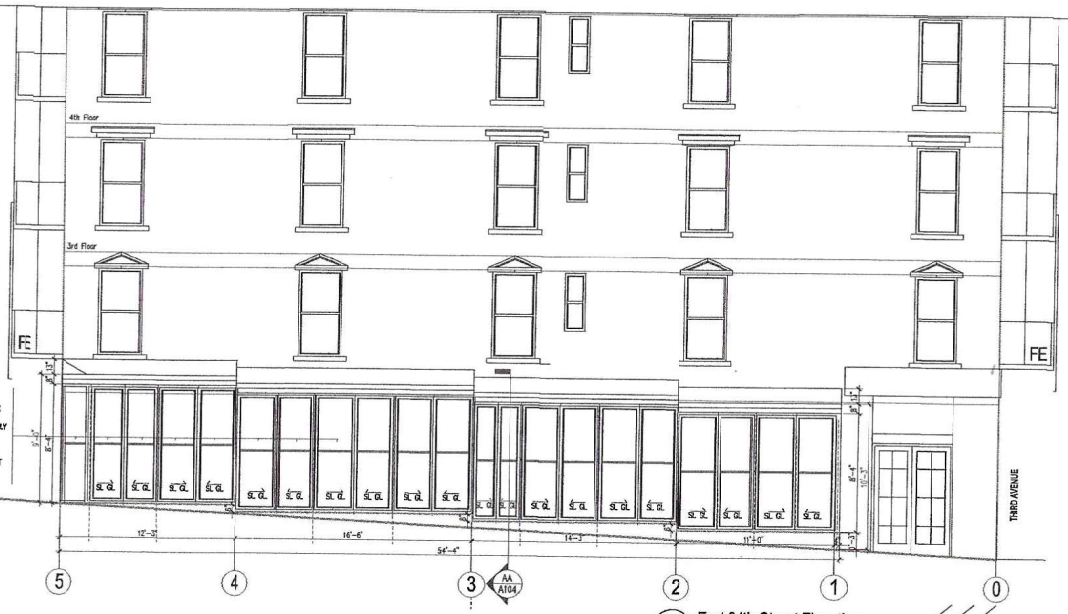
18 tables, 34 seats

TOTAL: 34 SEATS

Area:54'4"x7'0"=380.33 sf

TOTAL AREA: 380.33 sf

ULURP # N 190407 ECN
DCA # 5570-2019-ASWC





ENCLOSED SIDEWALK CAFE:

ANODIZED ROOF-FLASHED INTO BRICK WALL OF EXISTING BUILDING- USING THERMAL INSULATION TO COMPLY WITH ENERGY CODE REQUIREMENTS.

ANODIZED ALUMINUM SLIDING DOORS USING THERMISPANE GLAZING TO MEET ENERGY CODE REQUIREMENTS AND UTILIZING SAFETY GLAZING.

NOTE:
CAFE WINDOW & DOOR GLASS SHALL BE 100% CLEAR, NON-TINTED AND NON-REFLECTIVE

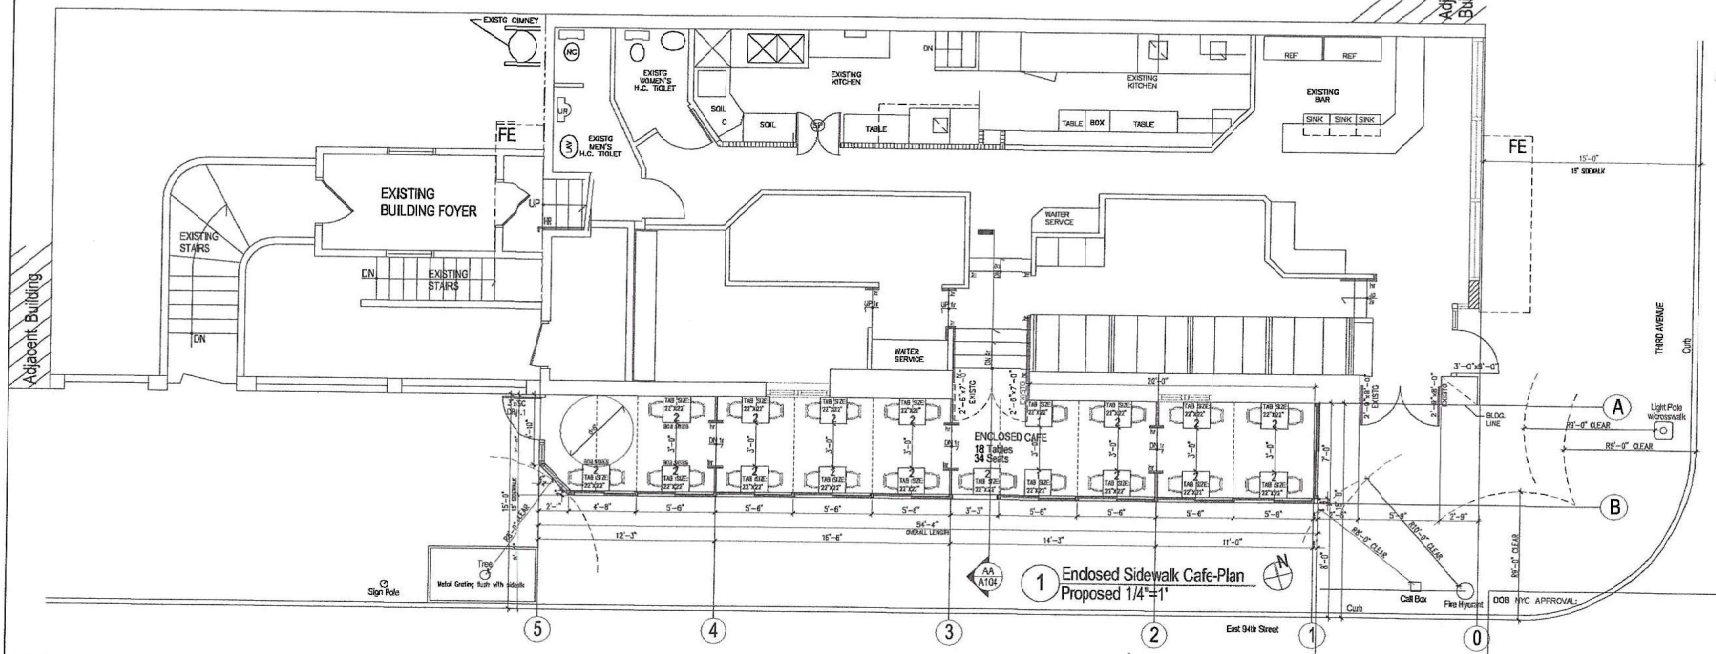2 East 94th Street Elevation
Sidewalk Cafe 1/4"=1'




1 Enclosed Sidewalk Cafe-Plan
Proposed 1/4"=1'

NOTE:
ALL DRAWINGS, SPECIFICATIONS AND ARCHITECTURAL DESIGNS ARE THE PROPERTY OF JOHN PATRICK BOHAN ARCHITECT AND SHALL NOT BE REPRODUCED OR USED ON THIS OR ANY OTHER PROJECT WITHOUT WRITTEN CONSENT FROM THE ARCHITECT.

THE CONTRACTOR SHALL CHECK AND VERIFY ALL DIMENSIONS AND EXISTING CONDITIONS ON SITE PRIOR TO BEGINNING ANY WORK. REPORT ALL DISCREPENCIES IN WRITING TO JOHN PATRICK BOHAN ARCCHITECT BEFORE PROCEEDING WITH THE WORK & SHALL ACCEPT FULL RESPONSIBILITY FOR SAME. DRAWINGS SHALL NOT BE SCALED. ALL WORK TO BE CARRIED OUT IN ACCORDANCE WITH THE DRAWINGS AND SPECIFICATIONS, AND TO THE SATISFACTION OF THE OWNER AND THE ARCHITECT.

EACH CONTRACTOR SHALL SUBMIT TO JOHN PATRICK BOHAN ARCHITECT FOR APPROVAL: SHOP DRAWINGS,SAMPLES, CUTS OF ALL ITEMS OF WORK PRIOR TO THEIR INCLUSION IN THE CONSTRUCTION. ALL ITEMS TO BE INCLUDED SHALL BE APPROVED FOR USE IN NEW YORK CITY AND SHALL HAVE AN MEA or BSA number WHEN SUCH ITEMS REQUIRE THIS DESIGNATION. EACH CONTRACTOR SHALL CO-ORDINATE HIS WORK WITH ALL OTHER CONTRACTORS

THE QUALITY OF WORKMANSHIP AND MATERIALS USED SHALL COMPLY WITH ALL NEW YORK CITY AND STATE BUILDING CODES AND THE NEW YORK CITY HOUSING REQUIREMENTS.
DRAWINGS SUBJECT TO APPROVAL BY ALL GOVERNMENTAL AGENCIES HAVING JURISDICTION
ALL NEW CONSTRUCTION TO COMPLY WITH APPLICABLE HANDICAPPED ACCESSIBILITY LAWS.

| | | |
|---|---|---|
| | 01-revise plans per DOB reqs | |
| | 01-revise plan per revisions | |
| 1 | Issued for DCA filing: | 6.19.2019 |
| | revisions | |
| | issue for construction | |
| | construction document | |
| | design development | |
| | schematic design | |


ARCHITECT

JOHN PATRICK BOHAN
architect
228 East 45th Street
New York NY 10017


PROJECT TITLE

1678 Third Avenue
New York NY 10128

DRAWING TITLE

Enclosed Sidewalk Cafe
Plan, Elevations, Plot Plan

SCALE: 1/4"=1'-0"

DATE: 8.29.2019

SEAL.

PROJECT No.: 1902
DRAWN BY: JPBA
CHECKED BY: JPBA

DRAWING No. A101.00

PAGE No. 1/2

DOB NYC APPROVAL:

DOB NYC NUMBER: