


SANDBORN MAP (1896)

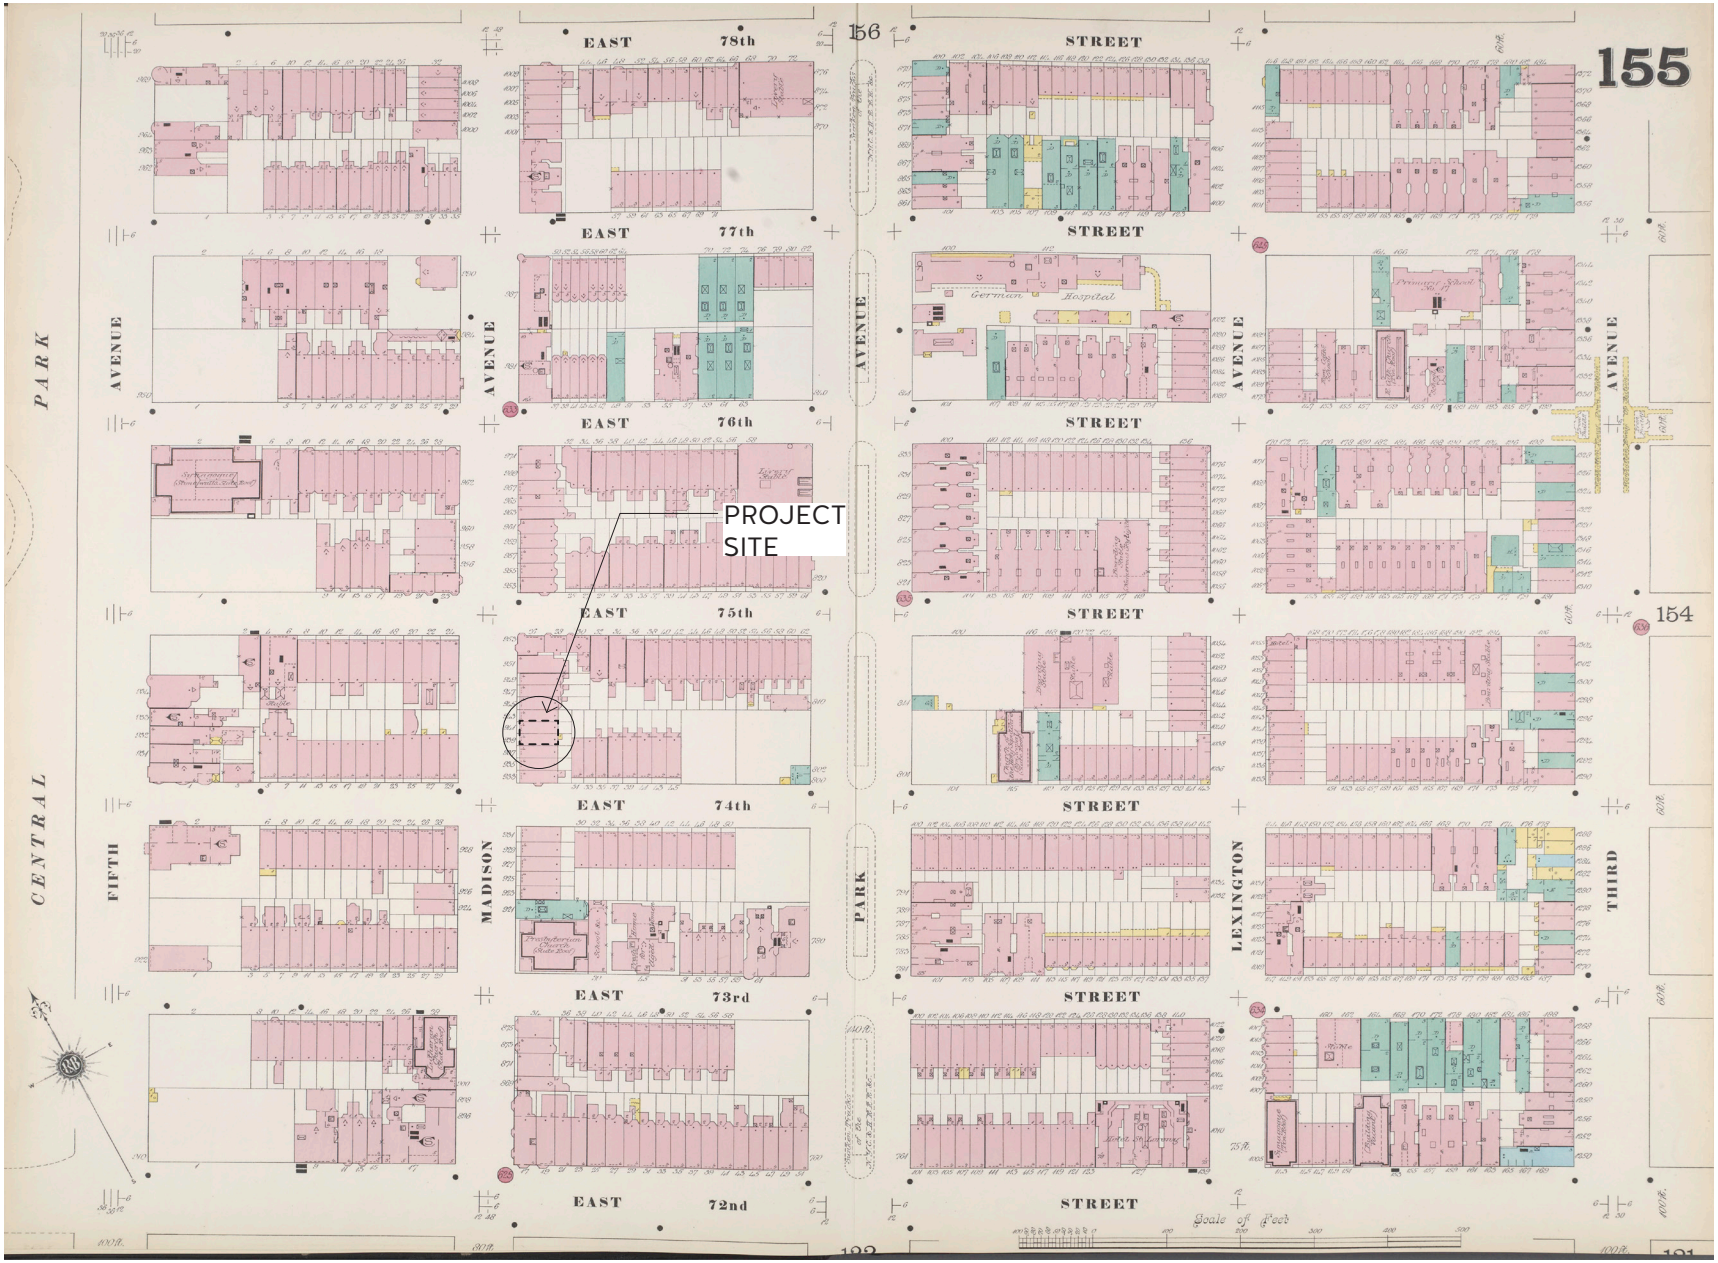

1 EXISTING FACADE
SCALE: NTS



2 PROPOSED FACADE
SCALE: NTS

A Neo-Grec style building designed by S.M. Styles and constructed in 1876. Scope of work is limited to replacing one of the large storefront windows (941 Madison side) with an operable version in kind, to be used only when moving large art pieces into the gallery, not for egress or airflow. This operable storefront would include the both the glazed storefront and bulkhead, and would utilize a concealed pivot hinge and track. Structural reinforcement would be installed as necessary to accommodate the new operability, all hardware and structure invisible at the exterior facade.

EXISTING & PROPOSED ELEVATIONS



A Neo-Grec style building designed by S.M. Styles and constructed in 1876. Scope of work is limited to replacing one of the large storefront windows (941 Madison side) with an operable version in kind, to be used only when moving large art pieces into the gallery, not for egress or airflow. This operable storefront would include the both the glazed storefront and bulkhead, and would utilize a concealed pivot hinge and track. Structural reinforcement would be installed as necessary to accommodate the new operability, all hardware and structure invisible at the exterior facade.

PROPOSED INTERVENTION